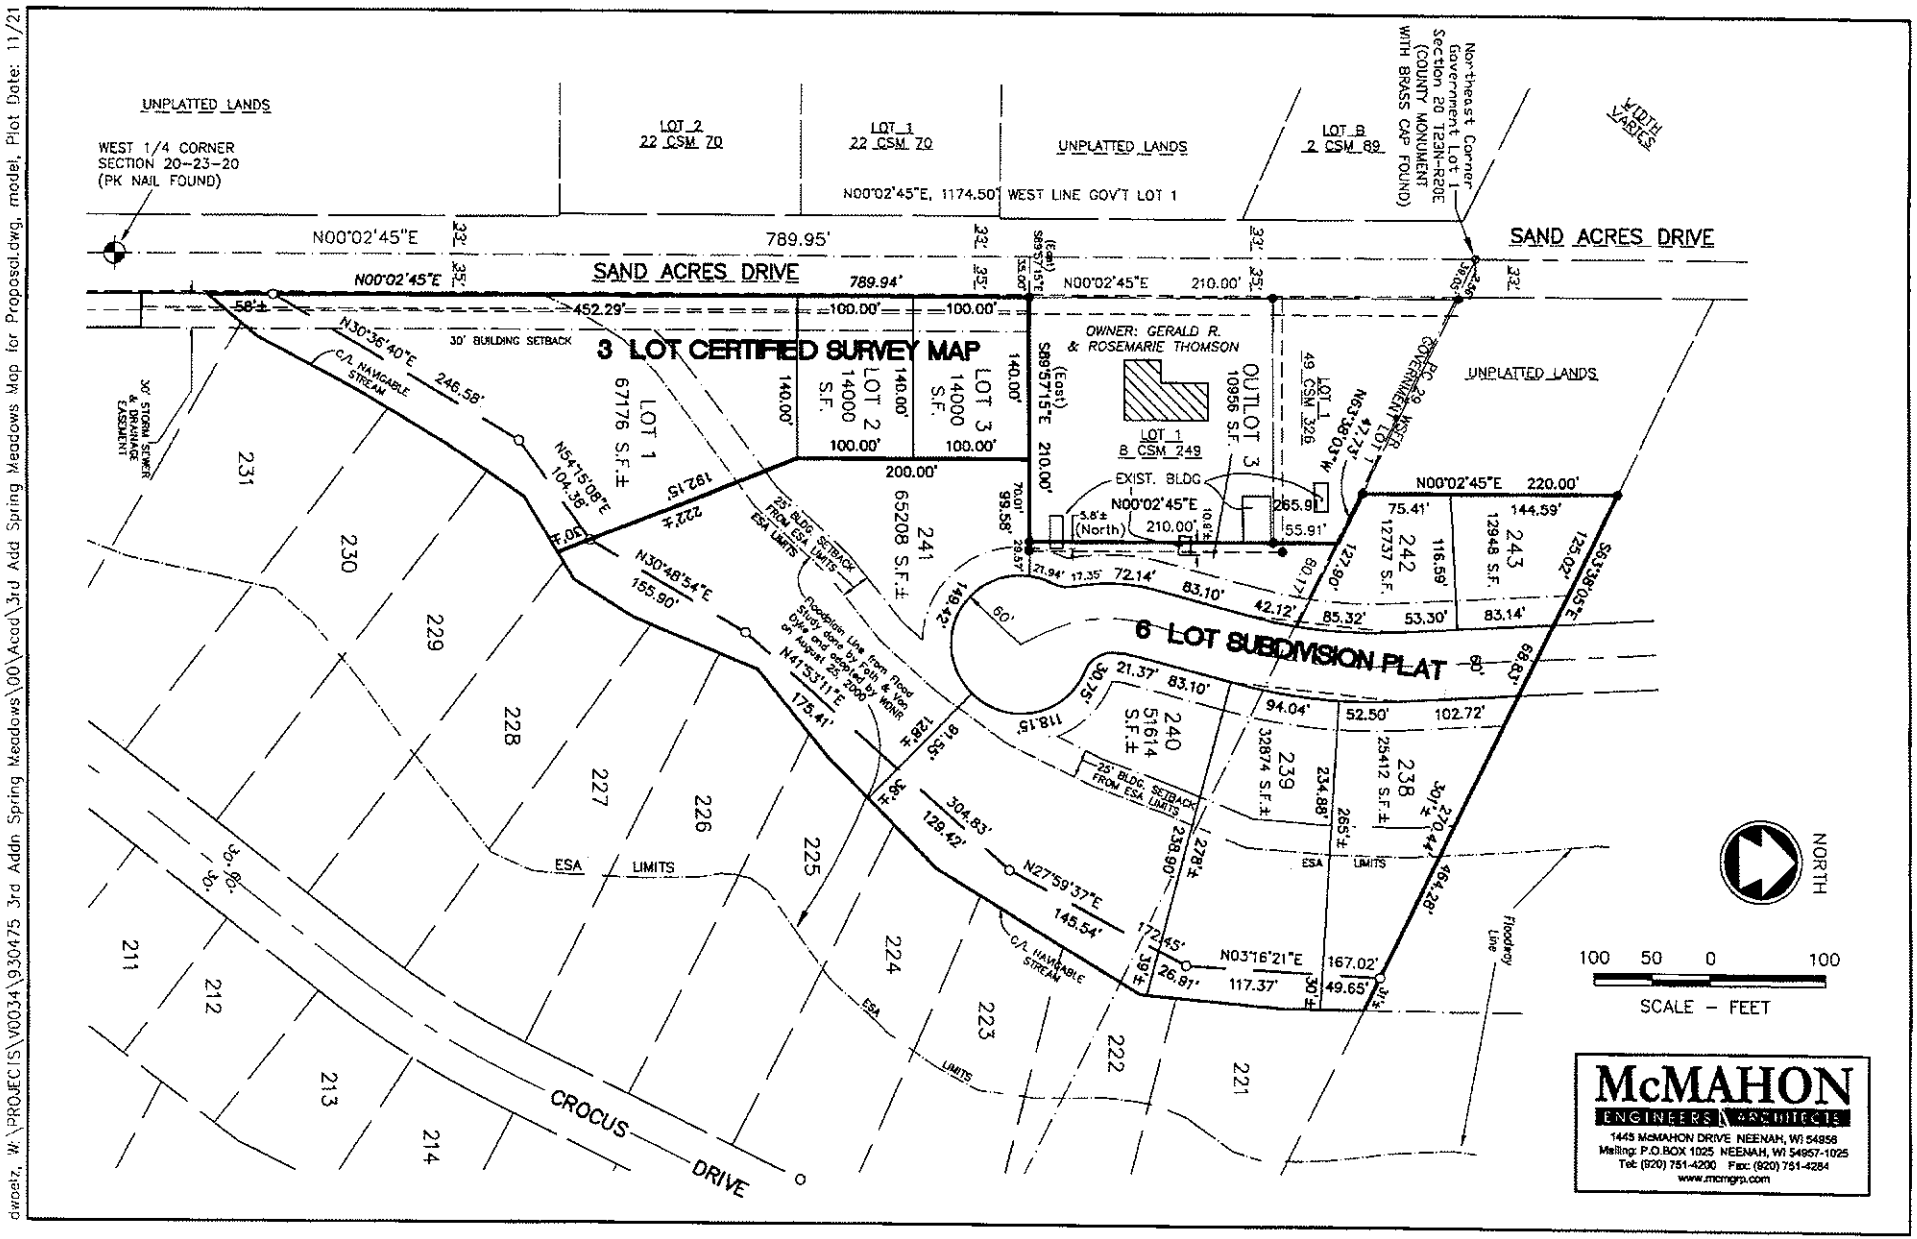

drawing: W:\PROJECTS\W0034\930475 3rd Addn Spring Meadows\00\Acad\3rd Add Spring Meadows Map for Proposal.dwg, model, Plot Date: 11/21