STATE PARK ESTATES IV

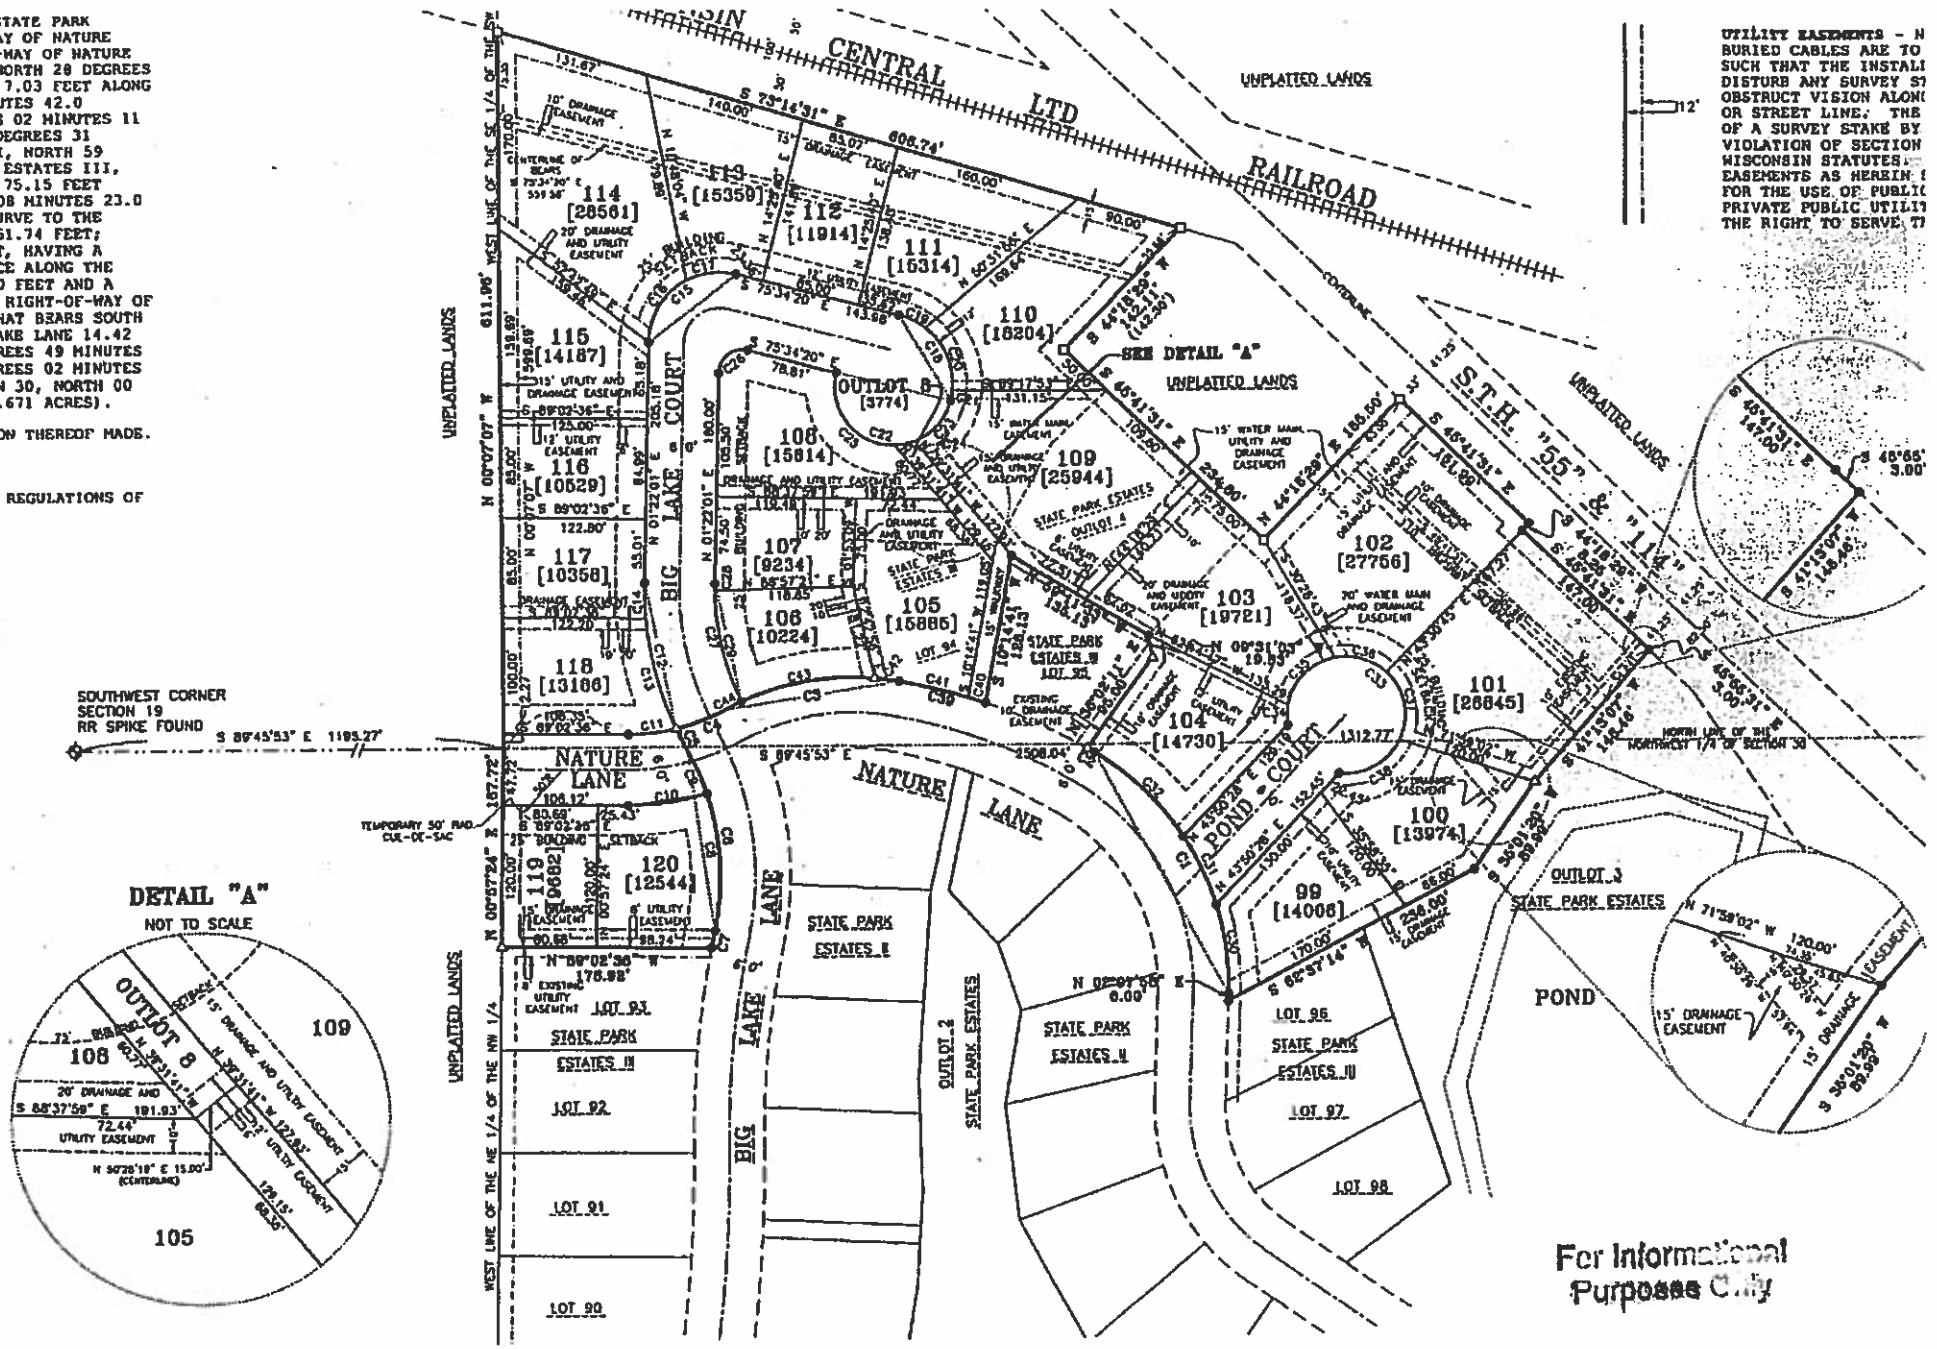

F STATE PARK
-WAY OF NATURE
OF-WAY OF NATURE
S NORTH 28 DEGREES
NE 7.03 FEET ALONG
INUTES 42.0
ES 02 MINUTES 11
9 DEGREES 31
III, NORTH 59
RK ESTATES III,
NE 75.15 FEET
S 08 MINUTES 23.0
CURVE TO THE
151.74 FEET;
IGHT, HAVING A
IENCE ALONG THE
).00 FEET AND A
ST RIGHT-OF-WAY OF
THAT BEARS SOUTH
LAKE LANE 14.42
EGREES 49 MINUTES
EGREES 02 MINUTES
ION 30, NORTH 00
(9.671 ACRES).

SION THEREOF MADE.

ON REGULATIONS OF

UTILITY EASEMENTS - N
BURIED CABLES ARE TO
SUCH THAT THE INSTALL
DISTURB ANY SURVEY ST
OBSTRUCT VISION ALONG
OR STREET LINE. THE
OF A SURVEY STAKE BY
VIOLATION OF SECTION
WISCONSIN STATUTES.
EASEMENTS AS HEREIN
FOR THE USE OF PUBLIC
PRIVATE PUBLIC UTILIT
THE RIGHT TO SERVE TH

D.O.T. ACCESS RESTRICTION
ALL LOTS AND BLOCKS ARE HEREBY RESTRICTED SO THAT NO OWNER, POSSESSOR, USER, LICENSEE OR